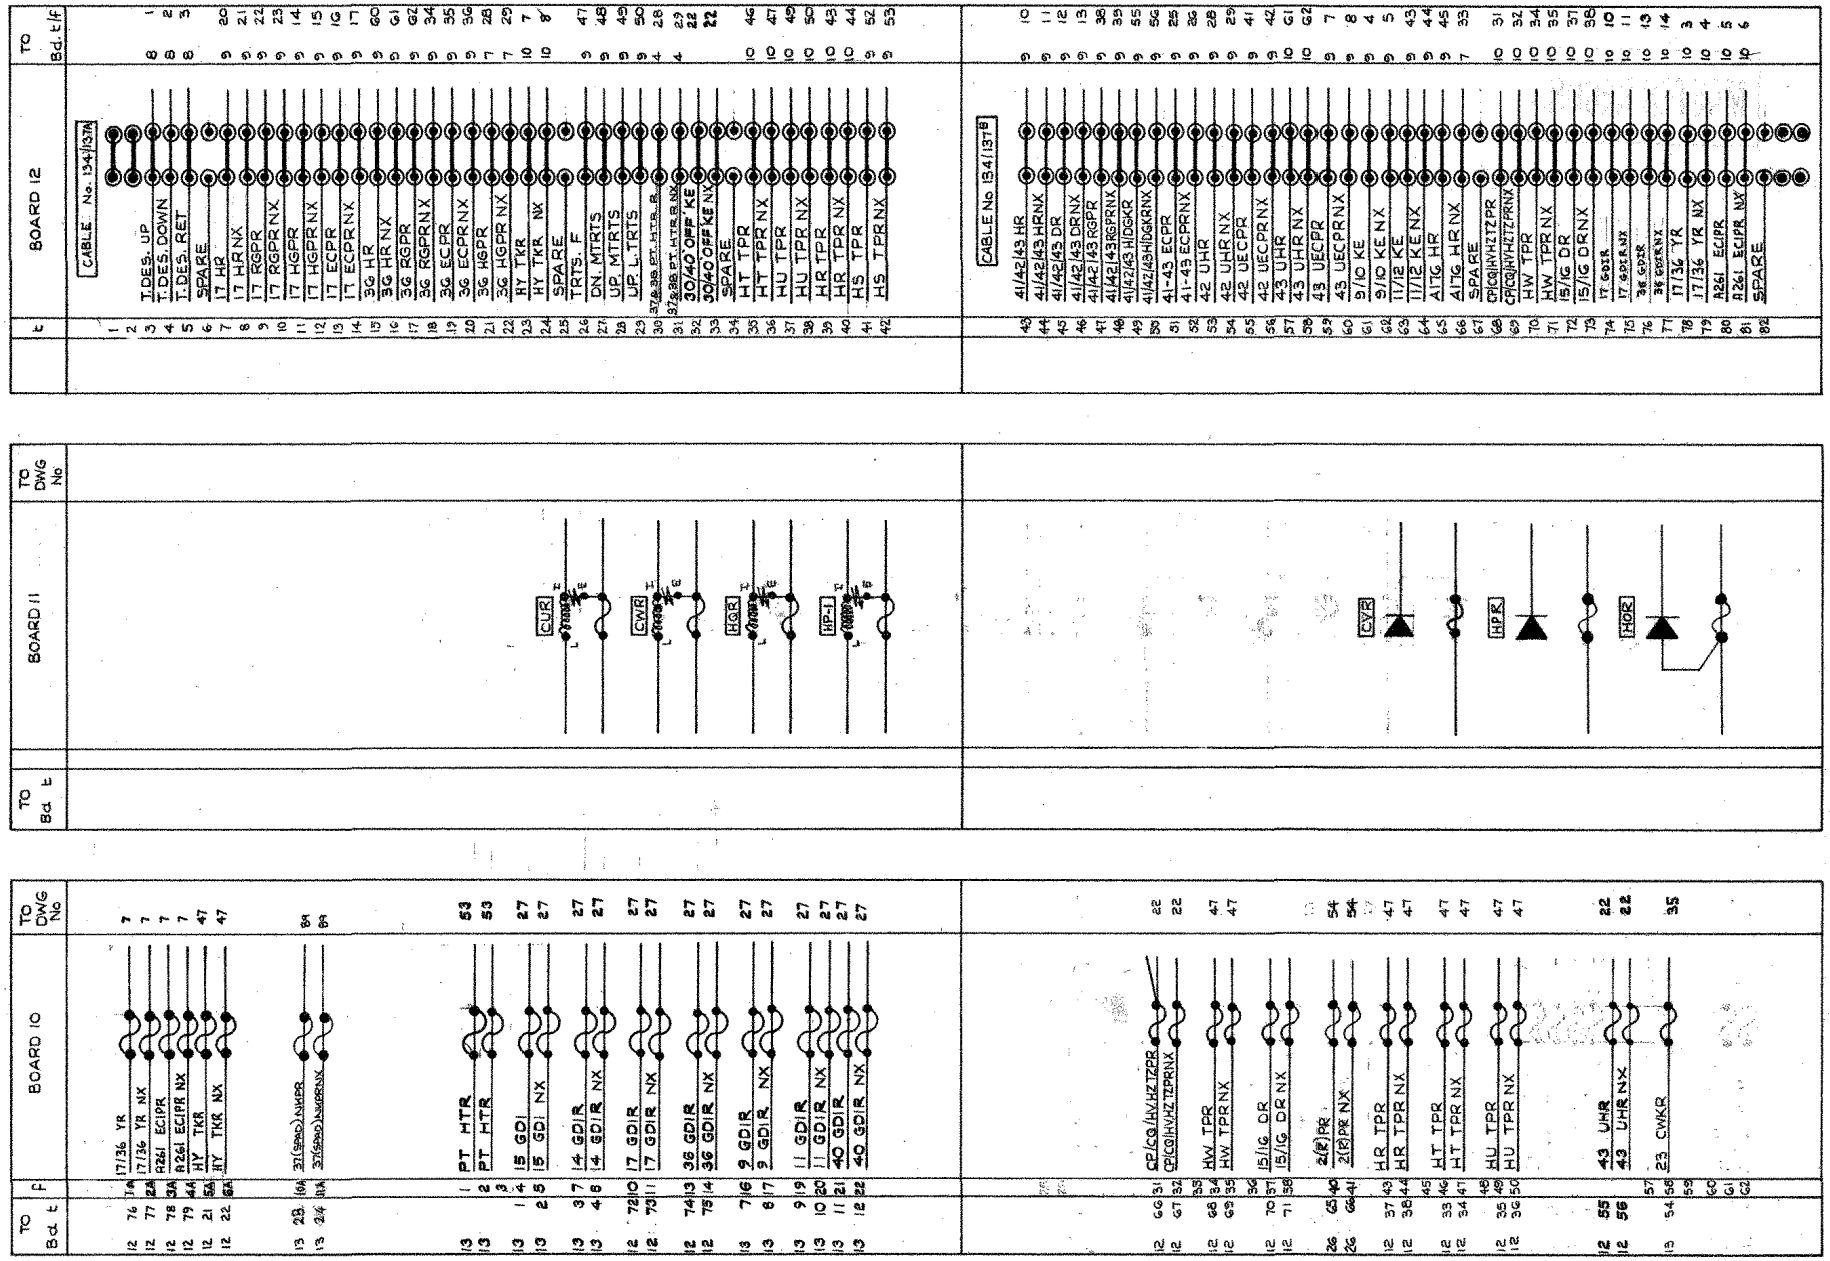

DRAWN BY	E/23/86 JHS	5-4-88	Site info: 28-10-91	Source document updated			
TRACED BY (ML) JB	25-9-87 PJC	5/44/10736	PART CORRELATED. 20.10.94. GWS TAS. DSW	Version	Prod	Check	
CHECKED BY	13-7-85 CSD	1/6		AC-1	TAS	M.B	
	2-6-88 SC MB	SITE INFO		AE4	CAR	APM	
	Site info: 06-08-91			AE5	PAPP	APM	
				AX1	JH	PBB	
				AX2	JH	PBB	
				BA1	MJH	PBB	
				BF1	PB	GRH	

Version			
Produced	AJL	AJL	10/09/07
Checked	MPC	MPC	10.9.07

GILLINGHAM

FUSE & TERMINAL BOARDS

BRITISH RLYS. (Southern Region)
SOUTHERN HOUSE, CROYDON.

VERSION BF1

Chief Signal & Telecommunications Engineer

DATE

Last Full Correlation	Date	22/09/06
	Version	BF1

No. 1926E-66

A2

AOMEL 56870